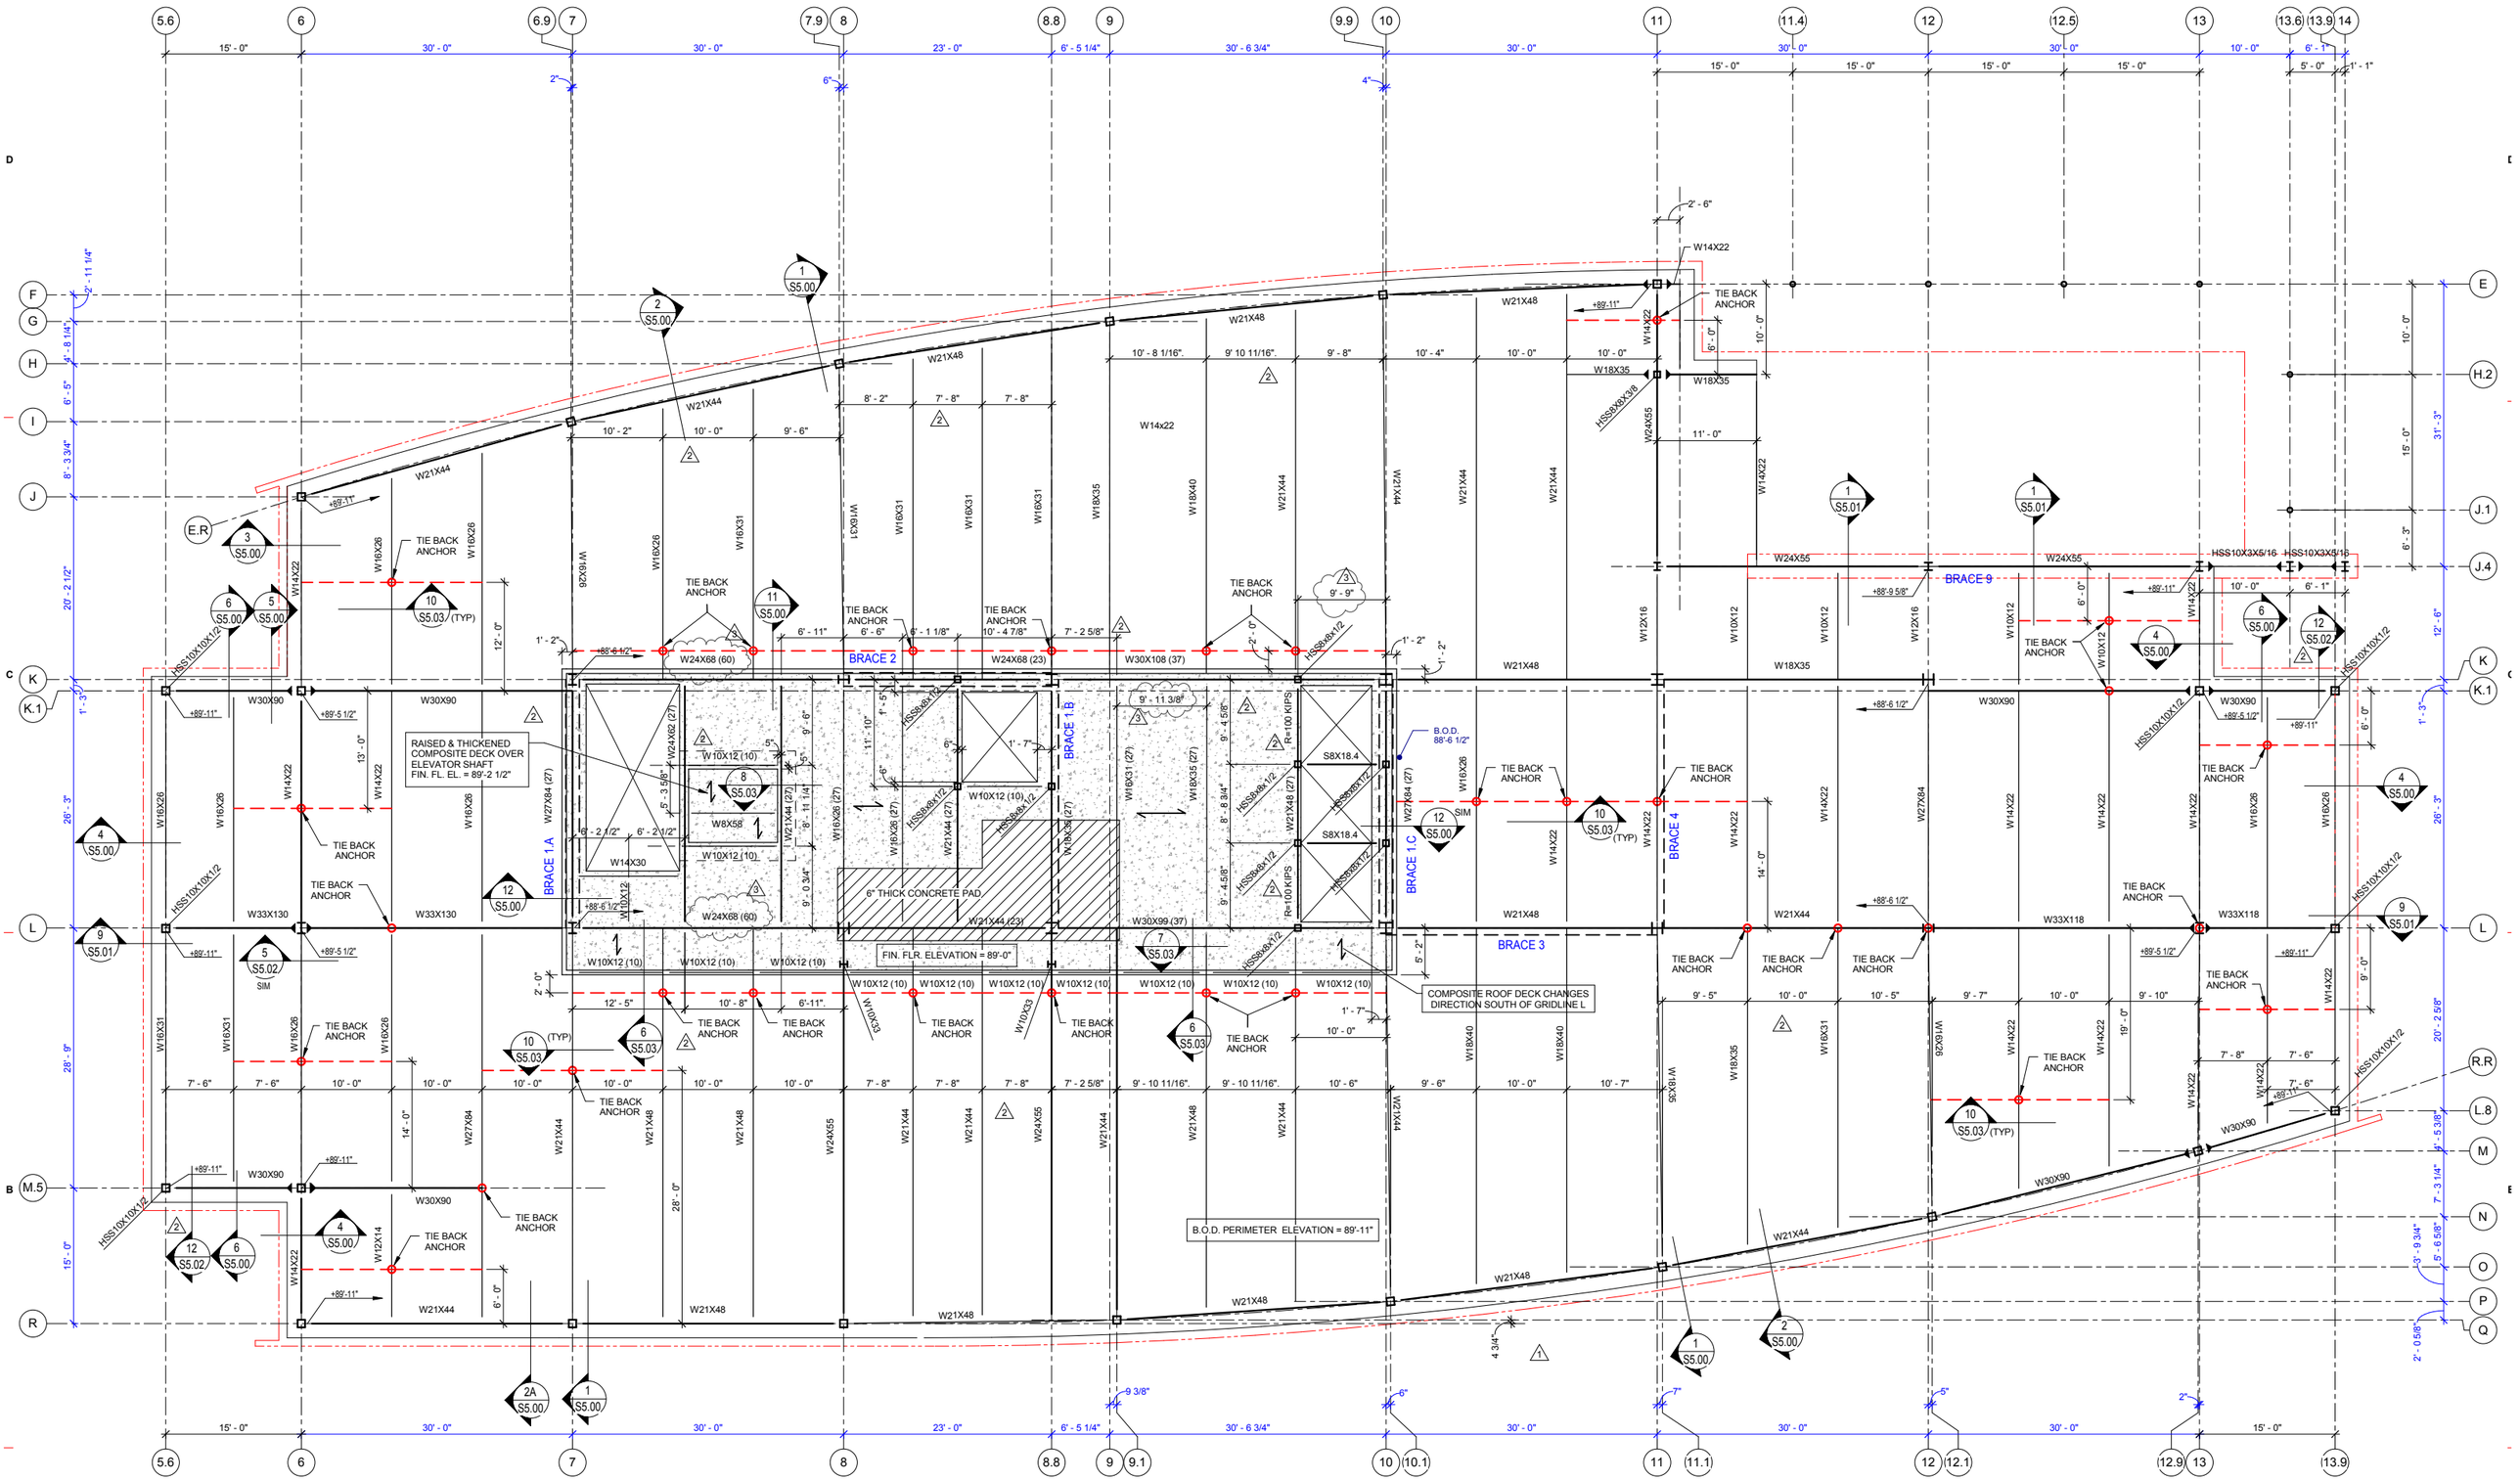
BRACE 1.A
BRACE 1.B
BRACE 1.C
BRACE 2
BRACE 3
BRACE 4
BRACE 9
RAISED & THICKENED COMPOSITE DECK OVER ELEVATOR SHAFT FIN. FL. EL. = 89'-2 1/2"
6" THICK CONCRETE PAD
FIN. FLR. ELEVATION = 89'-0"
B.O.D. PERIMETER ELEVATION = 89'-11"
COMPOSITE ROOF DECK CHANGES DIRECTION SOUTH OF GRIDLINE L
TIE BACK ANCHOR
B.O.D. 88'-6 1/2"
E.R